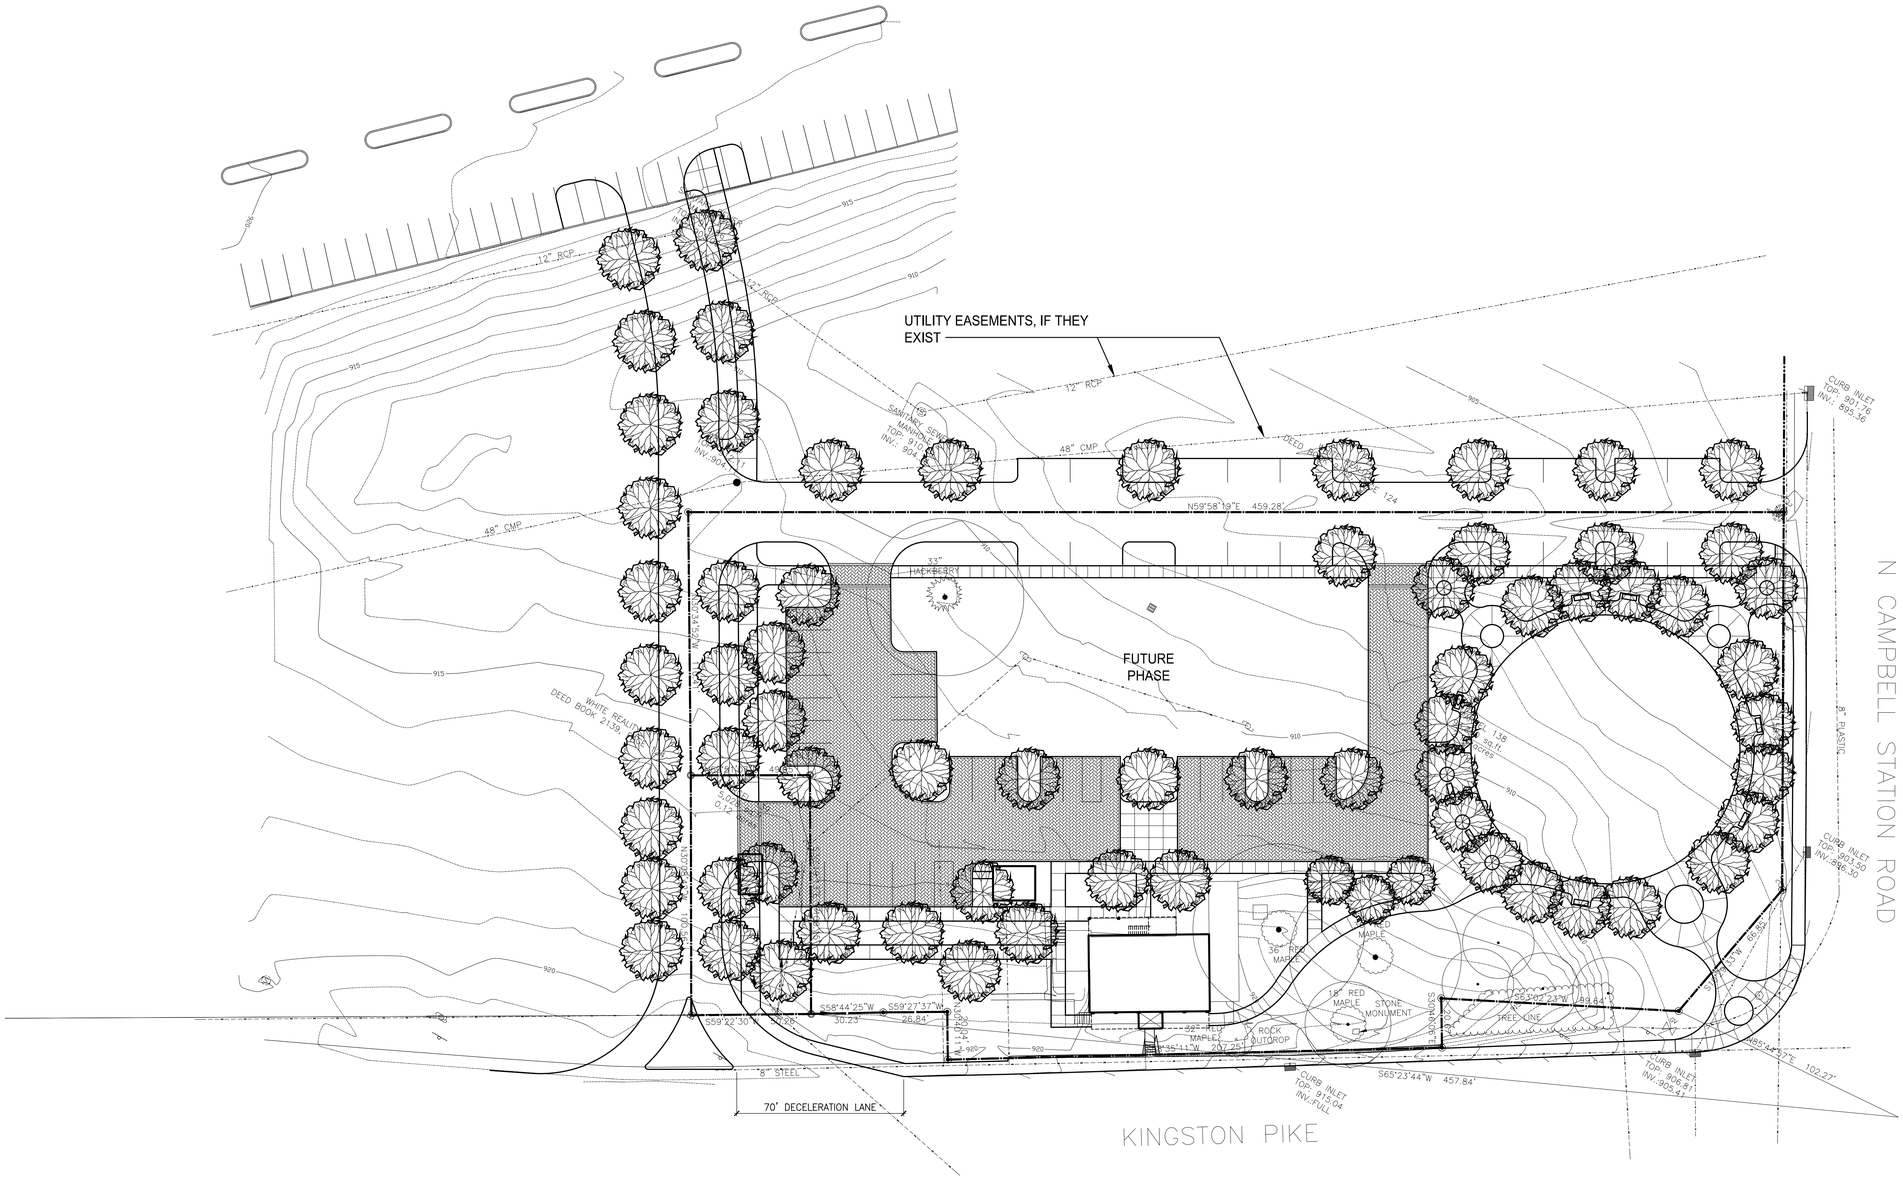

BREWER INGRAM FULLER *Architects Inc.*

CAMPBELL STATION INN

AVERY RUSSELL HOUSE

ROSS/FOWLER
LANDSCAPE ARCHITECTURE
URBAN DESIGN & PLANNING

PHASE III
CONCEPT PLAN
31 AUGUST 2017